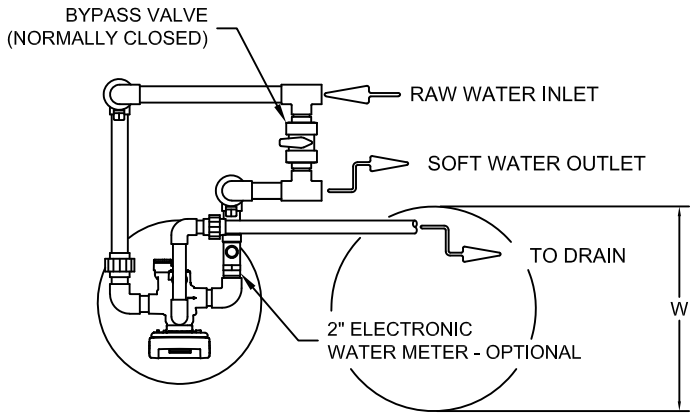

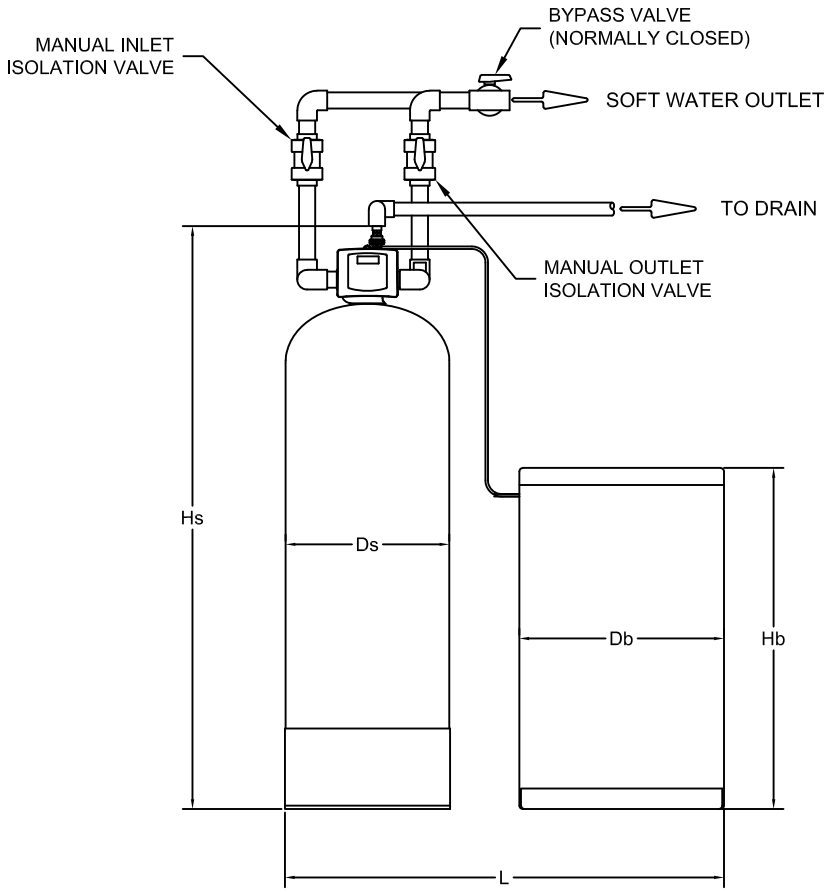

MODEL NO.	L	W	Ds	Hs	Db	Hb
C43-0090-20	38	24	14	80	24	41
C43-0120-20	46	24	16	80	24	41
C43-0150-20	48	24	18	82	24	50
C43-0180-20	51	24	21	82	24	50
C43-0210-20	51	24	21	82	24	50
C43-0240-20	54	24	24	89	24	50
C43-0270-20	54	24	24	89	24	50
C43-0300-20	60	30	24	89	30	50
C43-0450-20	66	30	30	101	30	50
C43-0600-20	81	39	36	104	39	48
C43-0750-20	87	42	39	103	39	60
C43-0900-20	90	42	42	103	42	60
C43-1050-20	104	50	48	101	50	60
C43-1200-20	104	50	48	101	50	60

NOTES:

1) VALVE INLET AND OUTLET CONNECTIONS ARE 2" NPTF.
2) VALVE DRAIN CONNECTION IS 1-1/2" NPTF.
3) PIPE AND FITTINGS ARE NOT FURNISHED.
4) IT IS RECOMMENDED THAT FLEXIBLE CONNECTORS BE INSTALLED BETWEEN HARD PIPING AND VALVE INLET AND OUTLET CONNECTIONS.
5) THE TANK MANUFACTURER RESERVES THE RIGHT TO INVALIDATE THE TANK WARRANTY IF FLEXIBLE CONNECTORS ARE NOT INSTALLED PER NOTE 4.

SCALE NTS	LAYOUT DRAWING C43 SERIES - 2" SINGLE
DATE 04-14-15	
DRAWN GAMatusin	A.O. Smith
CHK'D GAM	
APP'D. GAM	DRAWING NO. C43 2" SINGLE SHEET 1 OF 1 — REV. 0